



Letter of Transmittal

TO:

**Kathleen Hart, RMC, CMR
Borough Clerk**

FROM:

**Cameron Corini, PE, CME, CPWM
President**

COMPANY:

Borough of Roosevelt

DATE:

May 8, 2026

ADDRESS:

**P.O. Box 128
33 North Rochdale Avenue
Roosevelt, New Jersey 08555**

PHONE NUMBER:

609-448-0539

PROJECT NUMBER:

R4507

RE:

PROJECT NAME:

Stormwater Collection System Map

☐ URGENT

☐ FOR REVIEW

☐ PLEASE COMMENT



☒ AS REQUESTED

NOTES/COMMENTS:

Item	Qty	Description
1	1	Overall Borough Stormwater Collection System Map

Cameron Corini, PE, CME, CPWM
President

cc: Mayor and Council
Ana Debevec, Borough Treasurer
Stephanie Katz, Roberts Engineering Group, LLC

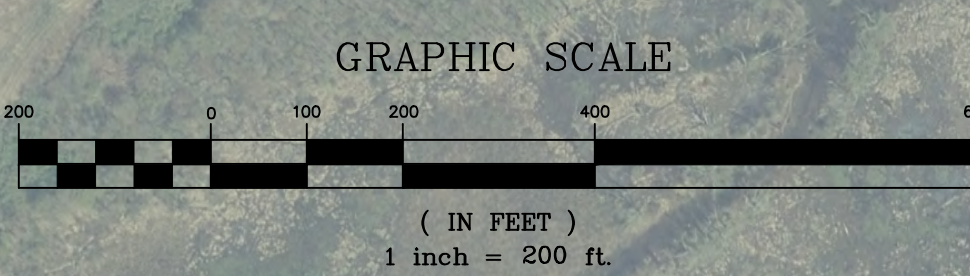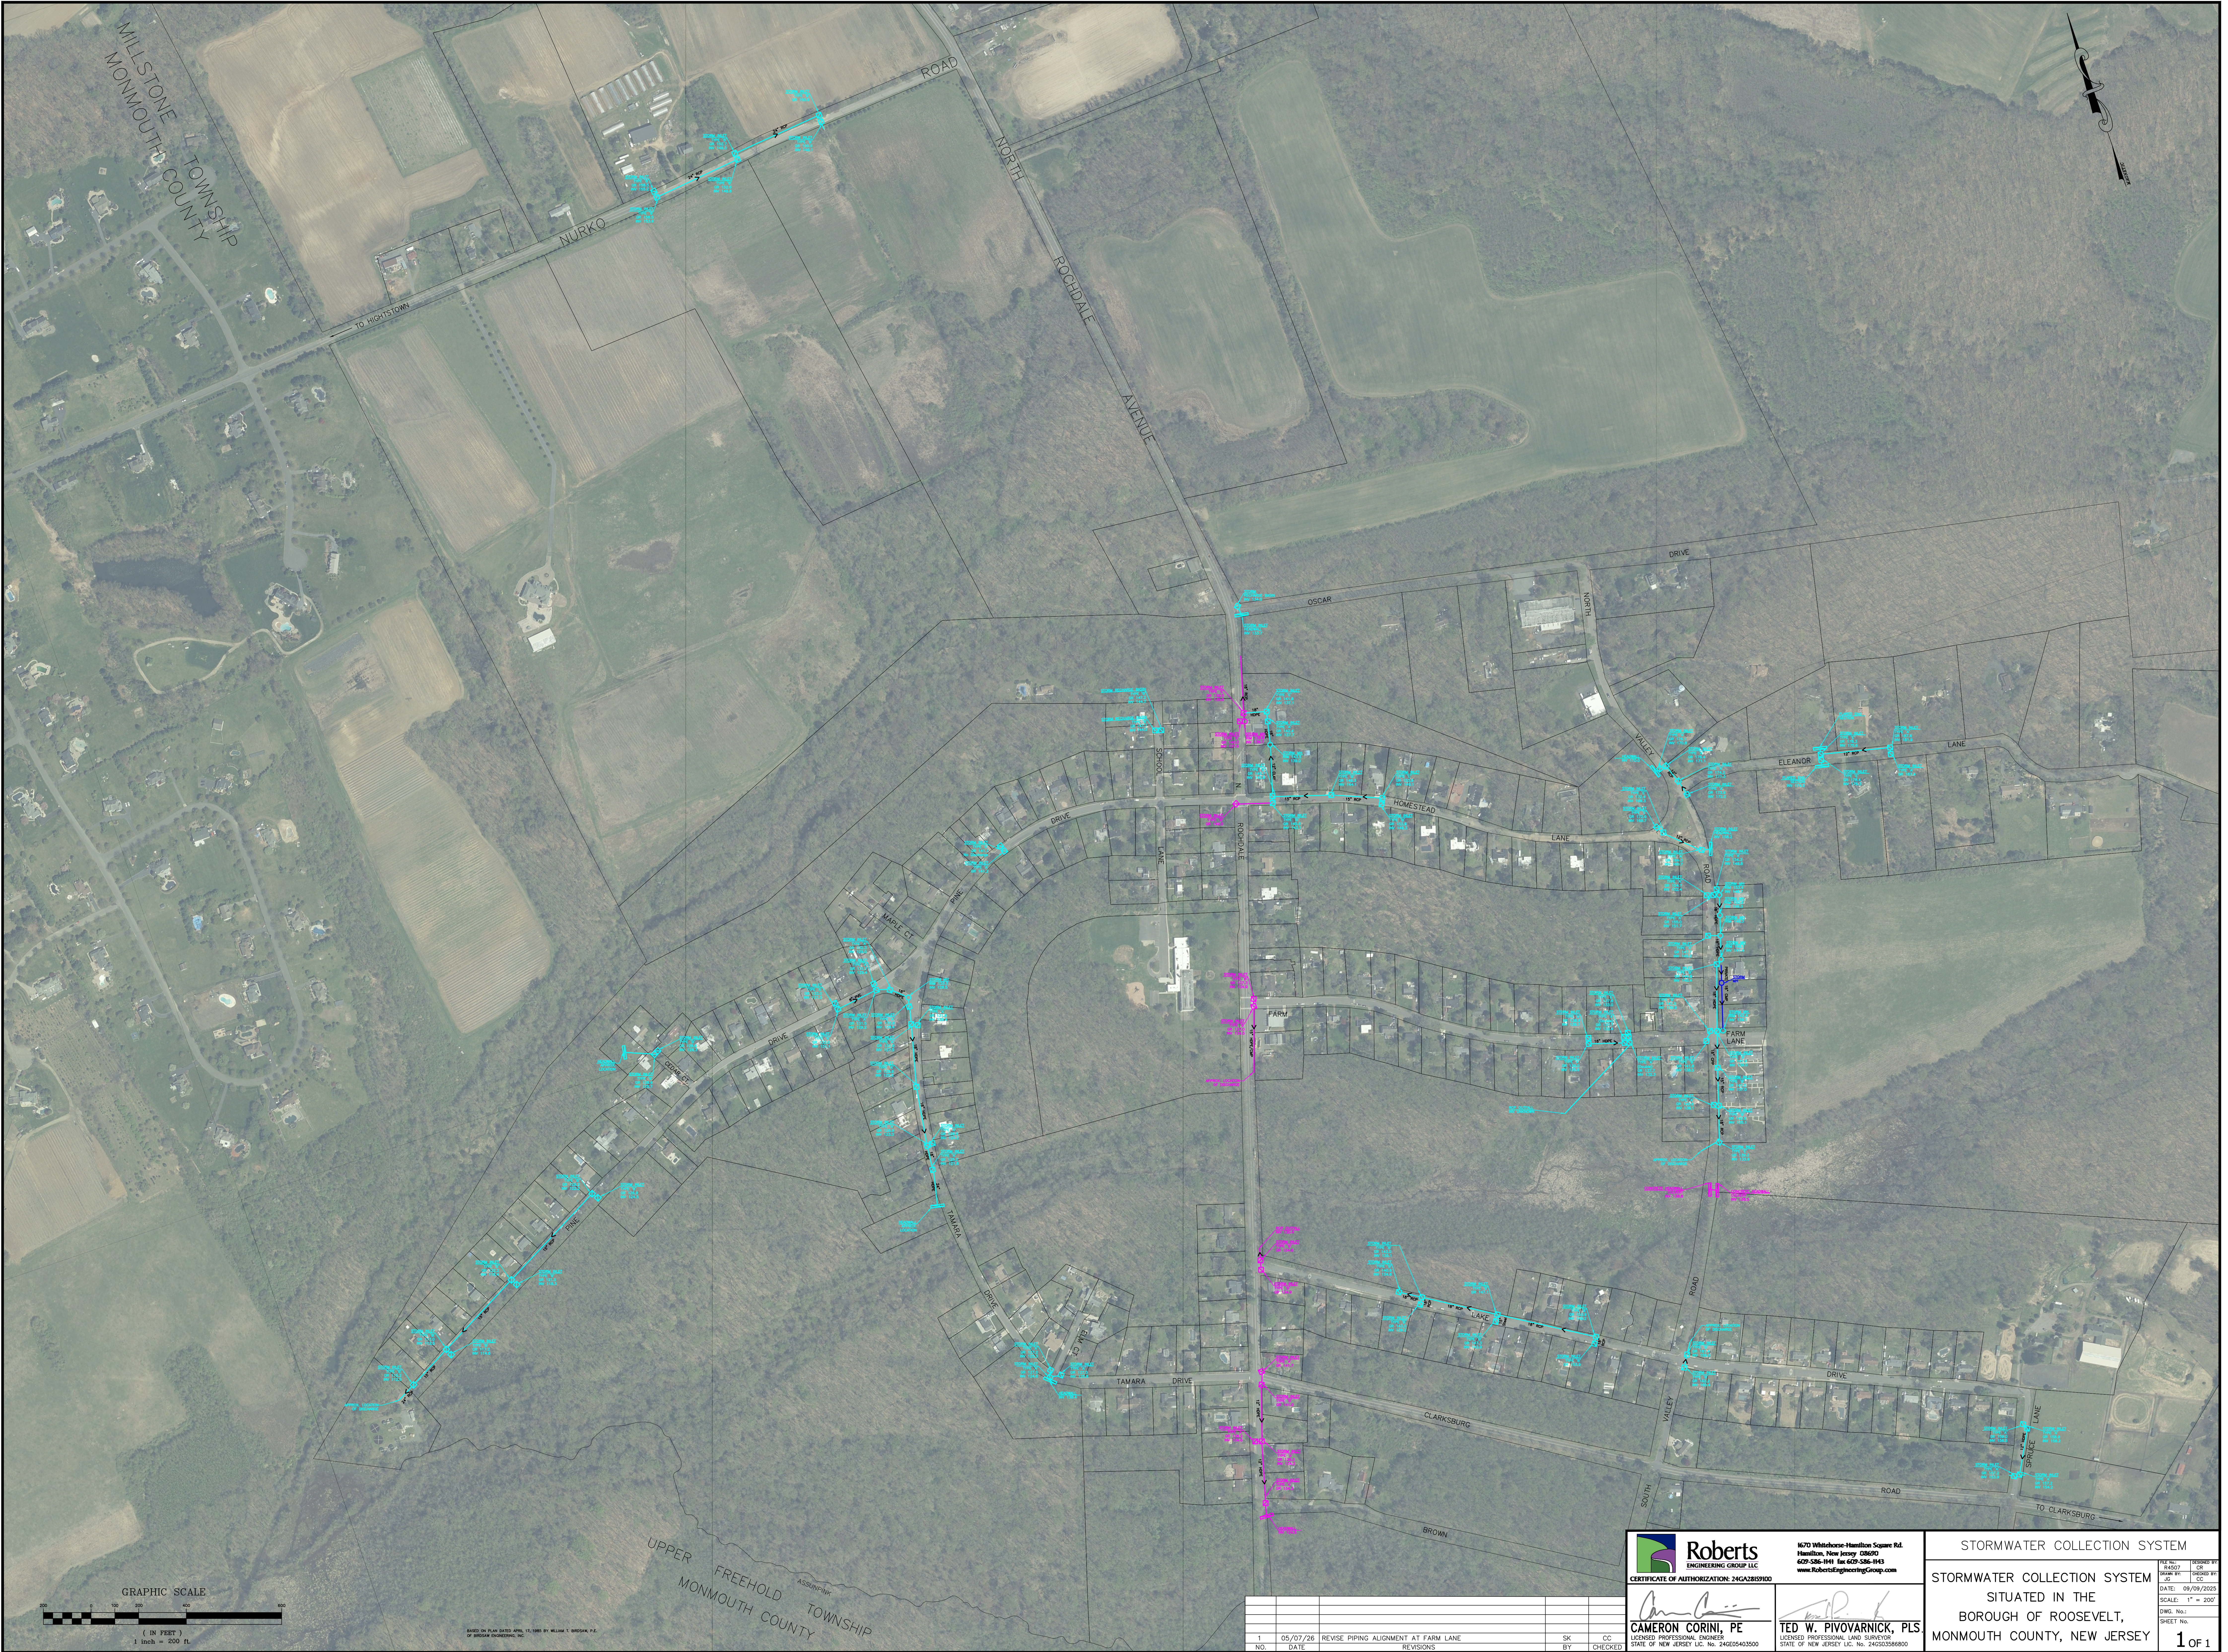

BASED ON PLANS DATED APRIL 11, 1985 BY WILLIAM T. BORDEN, P.E.
OF BORDEN ENGINEERING, INC.

NO.	DATE	REVISIONS	SK	CC
1	05/07/26	REVISE PIPING ALIGNMENT AT FARM LANE	SK	CC

Roberts
ENGINEERING GROUP LLC
CERTIFICATE OF AUTHORIZATION: 24GA281900

Cameron Corini
CAMERON CORINI, PE
LICENSED PROFESSIONAL ENGINEER
STATE OF NEW JERSEY LIC. NO. 240205403500

1670 Whitehorse-Hamilton Square Rd.
Hamilton, New Jersey 08606
609-586-1441 Fax 609-586-1443
www.RobertsEngineeringGroup.com

Ted W. Pivovarnick
TED W. PIVOVARNICK, PLS
LICENSED PROFESSIONAL LAND SURVEYOR
STATE OF NEW JERSEY LIC. NO. 240502586900

STORMWATER COLLECTION SYSTEM

STORMWATER COLLECTION SYSTEM
SITUATED IN THE
BOROUGH OF ROOSEVELT,
MONMOUTH COUNTY, NEW JERSEY

FILE NO.	080260 BY
PROJECT	CC
DRAWN BY	080260 BY
DATE	09/09/2025
SCALE:	1" = 200'
DWG. No.:	
SHEET No.:	

1 OF 1